The Squires Residence

128 Topsfield Road
Wenham, Massachusetts 01984

TYPICAL ABBREVIATIONS:

A.C.T.	Acoustic Ceiling Tile	I.D.	Inside Diameter
A.F.F.	Above Finished Floor	IN.	Inch
A.F.G.	Above Finish Grade	INCAN.	Incandescent
A.F.S.	Above Finish Slab	INSUL.	Insulation
ACOUS.	Acoustic	INT.	Interior
ADJ.	Adjustable	INV.	Invert
ALUM.	Aluminum	J.B.	Junction Box
ANCH.	Anchor	JT.	Joint
APPROX.	Approximately	L.V.L.	Laminated Veneer Lumber
ATTEN.	Attenuation	LAV.	Lavatory
B.O.	Bottom of	M.D.F.	Medium Density Fiberboard
BD.	Board	M.D.O.	Medium Density Overlay
BLDG.	Building	M.H.	Manhole
BLK.	Block	M.L.	Micro-Lam
BM.	Beam	M.O.	Masonry Opening
BOT.	Bottom	MANUF.	Manufacturer
C.B.	Catch Basin	MAX.	Maximum
C.I.P.	Cast in Place	MECH.	Mechanical
C.J.	Control Joint	MIN.	Minimum
C.M.U.	Concrete Masonry Unit	MTL.	Metal
C.O.	Clean Out	N.I.C.	Not In Contract
C.T.	Counter Top	NOM.	Nominal
CAB.	Cabinet	O.C.	On Center
CEM.	Cement	O.D.	Outside Diameter
CER.	Ceramic	P. LAM.	Plastic Laminate
CLG.	Ceiling	P.S.L.	Parallel Strand Lumber
CLR.	Clear	P.T.	Pressure Treated
COL.	Column	PL.	Plate
COMP.	Composition	POLY V.B.	Polyethylene Vapor Barrier
CONC.	Concrete	PTD.	Painted
CONST.	Construction	Q.T.	Quarry Tile
CONT.	Continuous	R.	Risers
D.S.	Down Spout	R.D.	Roof Drain
D.W.	Dish Washer	R.O.	Rough Opening
DBL.	Double	RAD.	Radius
DET.	Detail	REF.	Refer
DIA.	Diameter	REFRIG.	Refrigerator
DIAG.	Diagonal	REINF.	Reinforced
DIM.	Dimension	REQ.	Required
DISP.	Dispenser	RES.	Resistant
DN.	Down	RET.	Retaining
DP.	Deep	RM.	Room
DWG.	Drawing	S.& P.	Shelf and Pole
E.F.	Each Face	S.S.	Stainless Steel
E.J.	Expansion Joint	S.V.	Sheet Vinyl
E.O.	Edge of	SCHED.	Schedule
E.W.	Each Way	SECT.	Section
EA.	Each	SHT.	Sheet
ELECT.	Electrical	SIM.	Similar
ELEV., EL.	Elevation	SPEC.	Specification
ENAM.	Enamel	SQ.	Square
EQ.	Equal	STD.	Standard
EQUIP.	Equipment	STL.	Steel
EXIST.	Existing	STRUCT.	Structural
EXT.	Exterior	SUSP.	Suspended
F.D.	Floor Drain	T.	Treads
F.O.	Face of	T.& B.	Top and Bottom
F.W.	Foundation Wall	T.& G.	Tongue and Groove
FDN.	Foundation	T.O.	Top of
FIN.	Finish	T.O.C.	Top of Concrete
FLR.	Floor	TEL.	Telephone
FLUOR.	Fluorescent	THRU	Through
FRM.	Frame	TYP.	Typical
FT.	Feet	U.O.N.	Unless Otherwise Noted
FTG.	Footing	UR.	Urinal
G.C.	General Contractor	V.C.T.	Vinyl Composition Tile
GA.	Gauge	V.I.F.	Verify In Field
GALV.	Galvanized	VERT.	Vertical
GEN.	General	W.	Wide
GL.	Glass	W.C.	Water Closet
GRT.	Grout	W.F.	Wide Flange
GYP.	Gypsum	W.P.	Waterproof
H.	High	W.W.F.	Woven Wire Fabric
HD.	Head	W.W.M.	Welded Wire Mesh
HDWD.	Hardwood	W/	With
HORIZ.	Horizontal	WD.	Wood
HT.	Height	WT.	Weight

TYPICAL GRAPHIC SYMBOLS:

- Earth
- Gravel Fill
- Concrete
- Brick
- Concrete Masonry Unit
- Stone
- Granite
- Aluminum
- Steel
- Wood-Rough
- Wood-Blocking
- Plywood
- Plywood-M.D.O.
- Wood-Finish
- Batt Insulation
- Rigid Insulation
- Gypsum Wallboard

TYPICAL SYMBOLS:

Exterior Elevation Designation — DRAWING NO. / SHEET NO. (e.g. A-0)

Building Section Designation — DRAWING NO. / SHEET NO. (e.g. A-0)

Wall Section Designation — DRAWING NO. (e.g. 1/A-0.01) / SHEET NO.

Enlarged Detail Designation — AREA of DETAIL DRAWING NO. / SHEET NO. (e.g. A-0)

Detail Section Designation — DRAWING NO. / SHEET NO. (e.g. A-0)

Spot Elevation Designation — LEVEL, EL: 0.00"

Interior Elevation Designation — DRAWING NO. / SHEET NO. (e.g. 00 A0 00)

Window Type Designation — WINDOW TYPE (e.g. A)

Door Type Designation — DOOR NO. (e.g. A0)

Room Designation — ROOM NAME (e.g. LOBBY) / ROOM NUMBER (e.g. 000)

Wall Type Designation — WALL TYPE (e.g. 1)

Floor/Ceiling Assembly Designation — FLOOR/CEILING ASSEMBLY TYPE (e.g. A)

Column Grid Line Designation — COLUMN LINE DESIGNATION (e.g. 1)

Revision Designation — AREA of REVISION / REVISION NO. (e.g. 1)

LIST OF DRAWINGS:

T-1.01	Title Sheet Abbreviations Graphic Symbols Drawing List
A-1.00	Proposed Basement Plan
A-1.01	Proposed First Floor Plan
A-1.02	Proposed Second Floor Plan
A-1.03	Proposed Attic Plan
A-1.04	Proposed Roof Plan
A-4.01	Proposed North & South Elevations
A-4.02	Proposed East & West Elevations

LUNA | Design Group
100 Conifer Hill Road, Suite 406
Danvers, MA 01923-3376
781.245.6530 fax 781.245.6508
www.lunadesign.com
Architecture Interiors Planning

Consultant

Owner:
Howard Squires
128 Topsfield Road
Wenham, Massachusetts 01984

Project:
The Residence at
128
Topsfield
Road
Wenham, Massachusetts 01984

Location Plan

No.	Date	Revision/Issue
1	10.24.19	Issued

Date: DECEMBER 24, 2019
Scale: N.T.S.
Job No.: SQUT90_a
File: Proposed

Title Sheet

T1.01

D:\Luna Design Group\128 Topsfield Road\Proposed.dwg

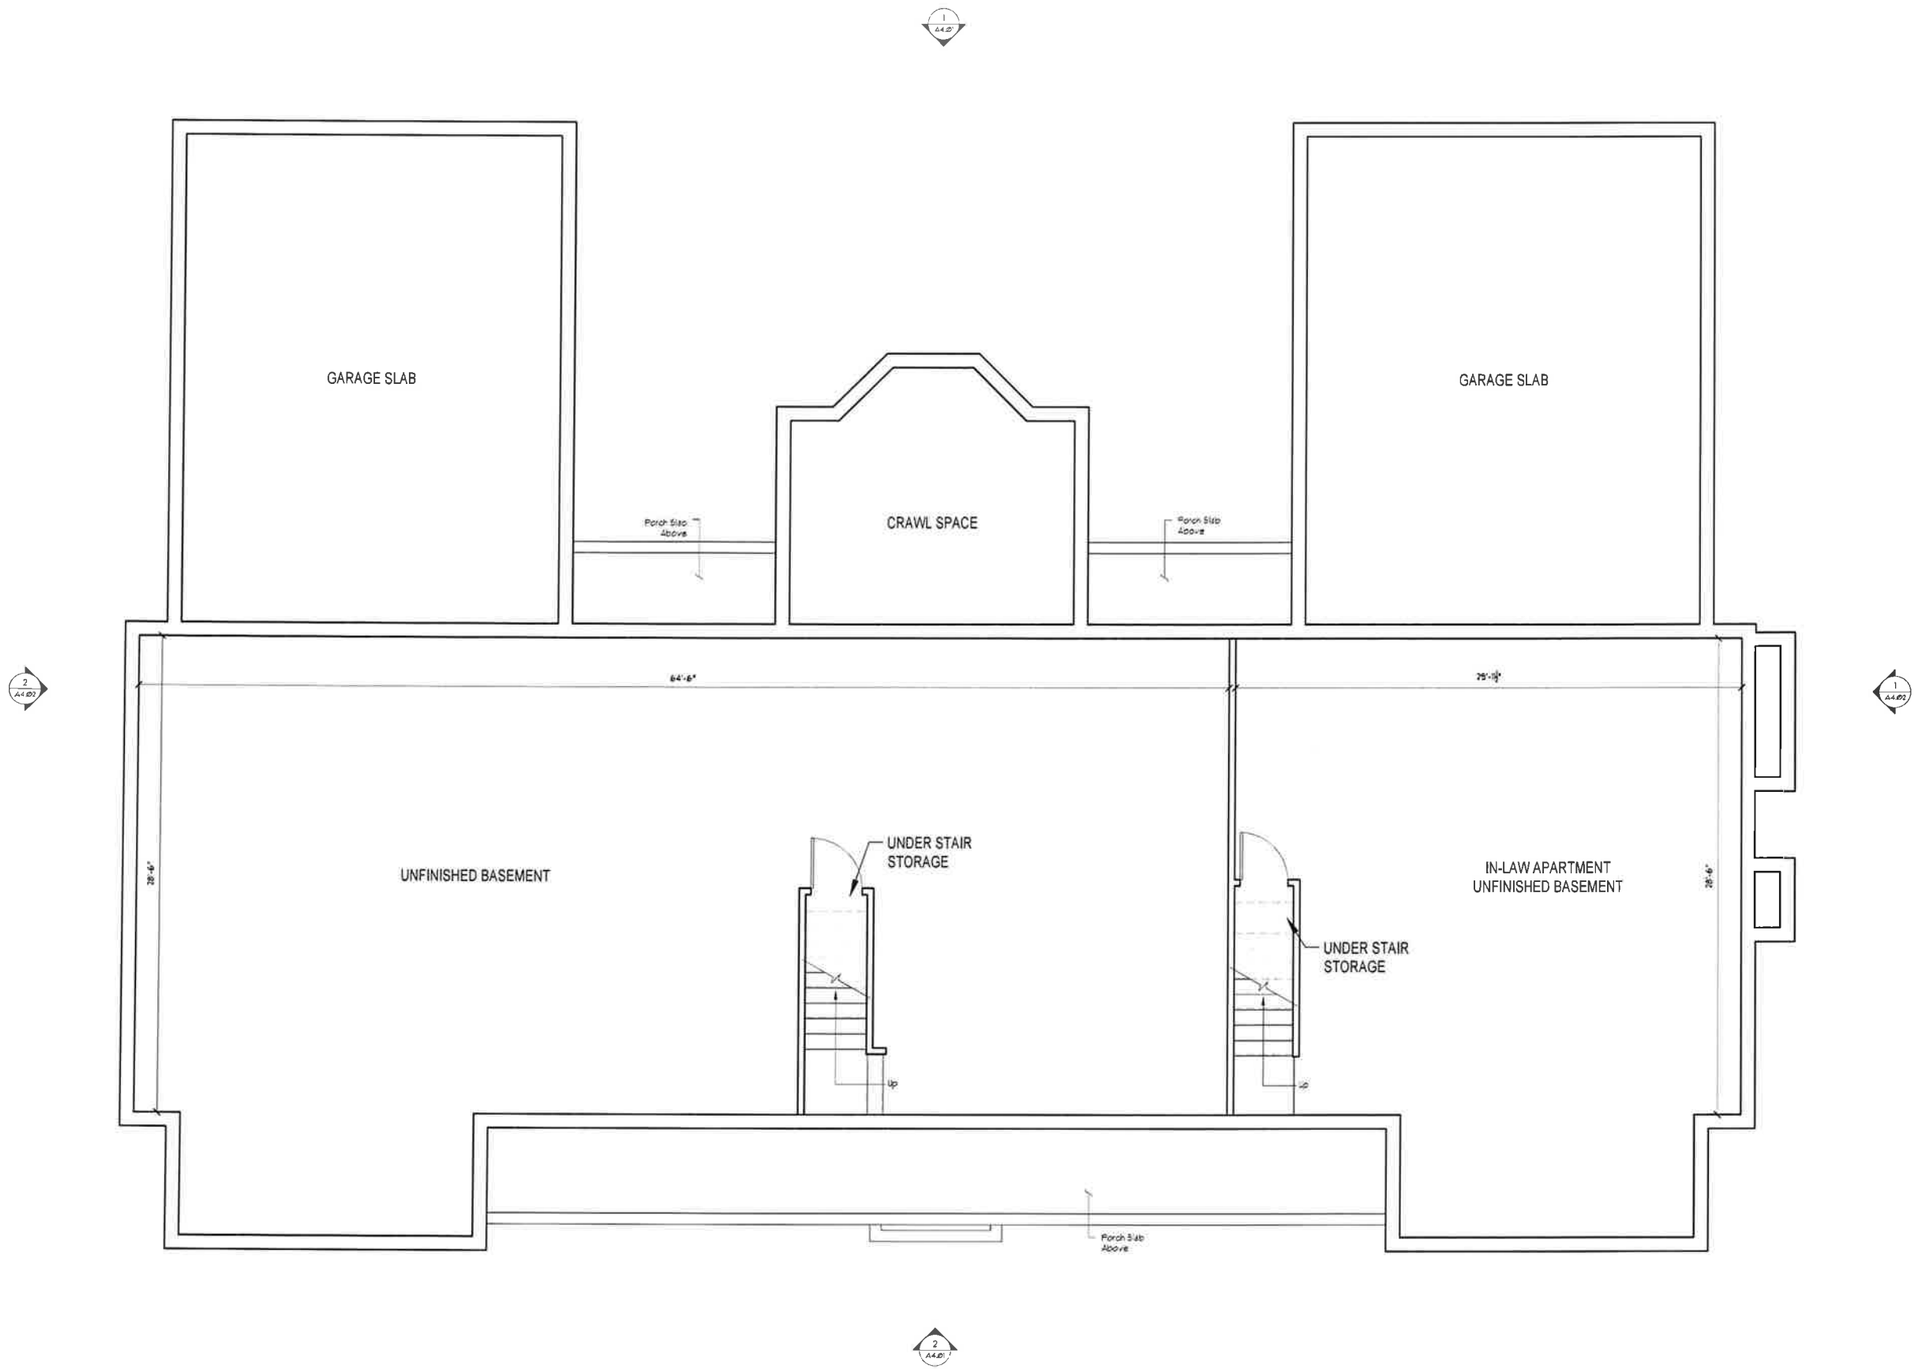

1 Proposed Basement Plan
Scale: 1/4" = 1'-0"

LUNA | Design Group
100 Conifer Hill Road, Suite 406
Danvers, MA 01923-3376
781 245 6530 fax 781 245 6508
www.lunadesign.com
Architecture Interiors Planning

Consultant

Owner:
Howard Squires
128 Topsfield Road
Wenham, Massachusetts 01984

Project:
The Residence at
128
Topsfield
Road
Wenham, Massachusetts 01984

Local Plan

No.	Date	Revision/Issue
1	12.24.19	Permit

Date
DECEMBER 24, 2019
Scale
1/4" = 1'-0"
Job No.
SQUIRE_#
File
Proposed

Proposed
Basement Plan

A1.00

D:\Luna Design Group\128 Topsfield Road\Proposed.dwg

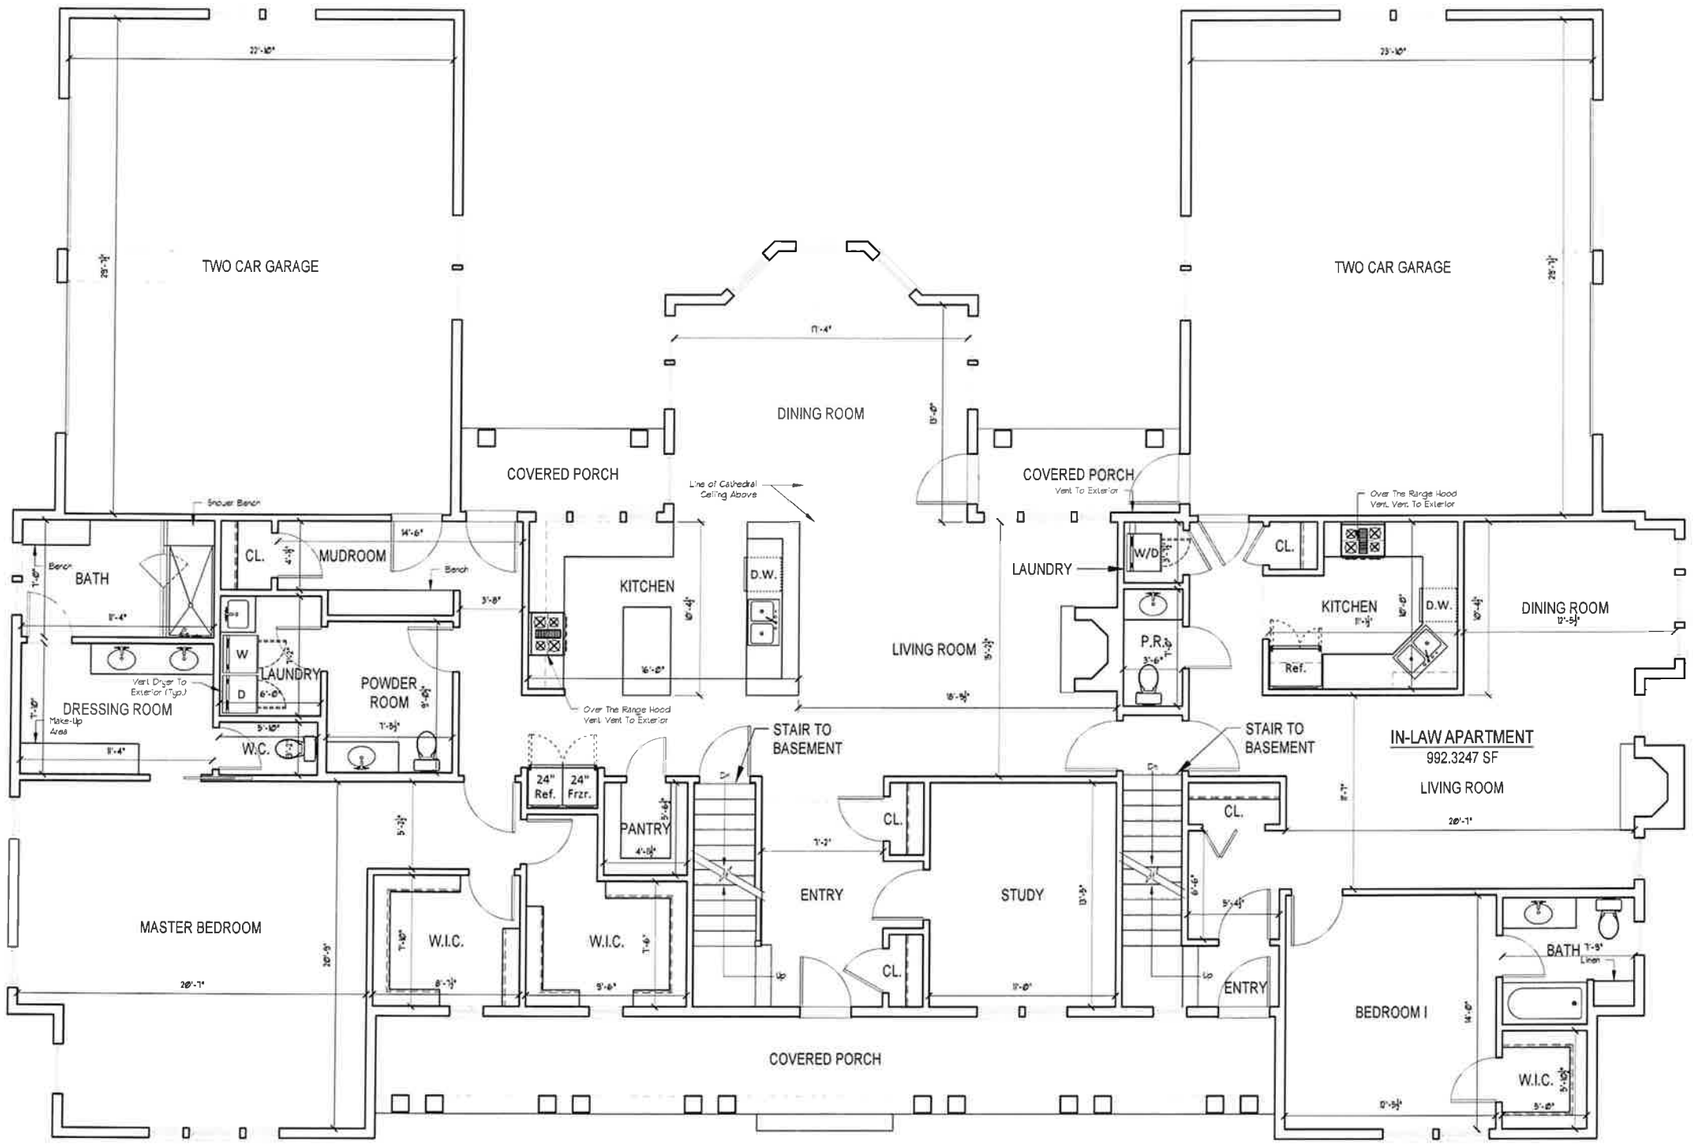

1 Proposed First Floor Plan
Scale: ¼" = 1'-0"

LUNA | Design Group
100 Conifer Hill Road, Suite 406
Danvers, MA 01923-3376
781.245.6530 fax 781.245.6508
www.lunadesign.com
Architecture Interiors Planning

Consultant

Owner:
Howard Squires
128 Topsfield Road
Wenham, Massachusetts 01984

Project:
The Residence at
128
Topsfield
Road
Wenham, Massachusetts 01984

Locus Plan

No.	Date	Revision/Issue
1	12.24.19	Proposal

Date: DECEMBER 24, 2019
Scale: 1/4" = 1'-0"
Job No.: 800190_a
File: Proposed

Proposed First Floor Plan

A1.01

D:\Luna Design Group\128 Topsfield Road\Proposed.dwg

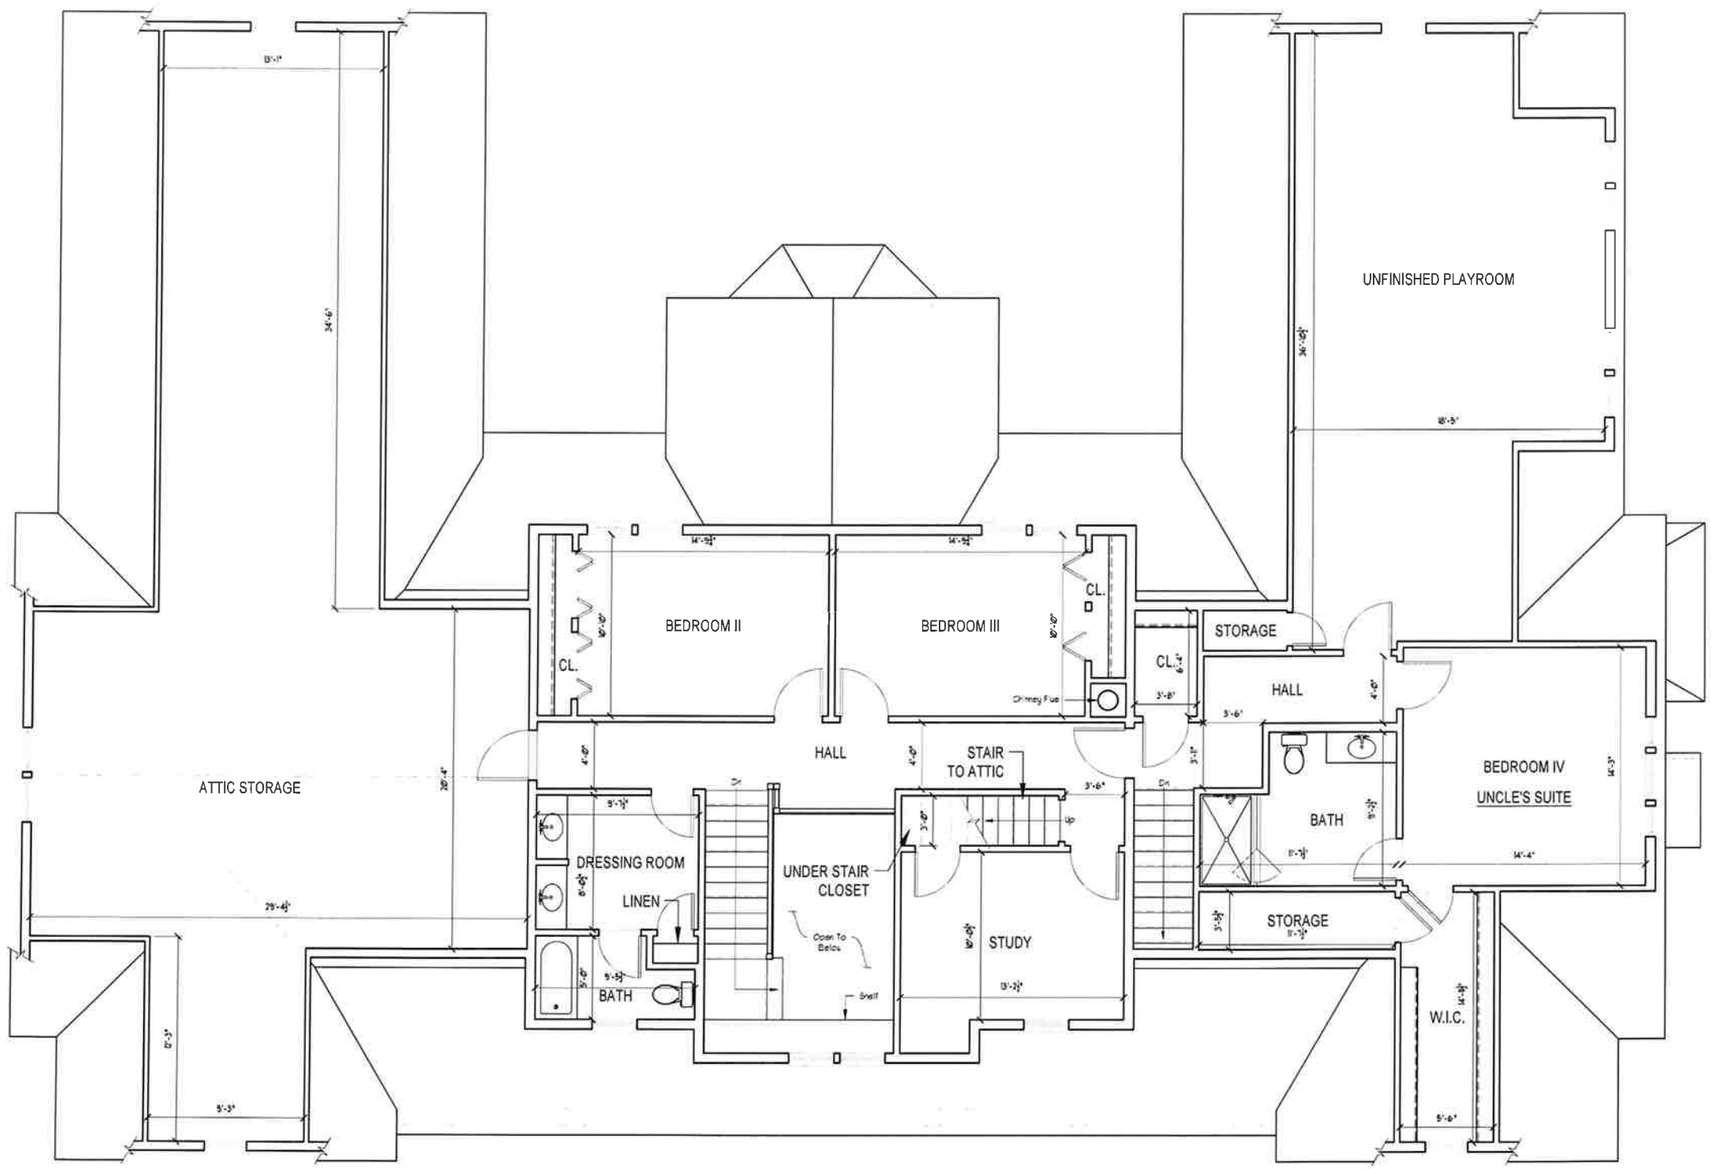

1 Proposed Second Floor Plan
Scale: 1/4" = 1'-0"

LUNA | Design Group
100 Conifer Hill Road, Suite 406
Danvers, MA 01923-3376
781 245 6530 fax 781.245.6508
www.lunadesign.com
Architecture Interiors Planning

Consultant

Owner
Howard Squires
128 Topsfield Road
Wenham, Massachusetts 01984

Project
The Residence at
128
Topsfield
Road
Wenham, Massachusetts 01984

Local Plan

No.	Date	Revision/Issue
1	12.24.19	Proposed

Date: DECEMBER 24, 2019
Scale: 1/4" = 1'-0"
Job No.: 2019-90_a
Title: Proposed

Proposed Second Floor Plan

A1.02

D:\Luna Design Group\128 Topsfield Road\Proposed.dwg

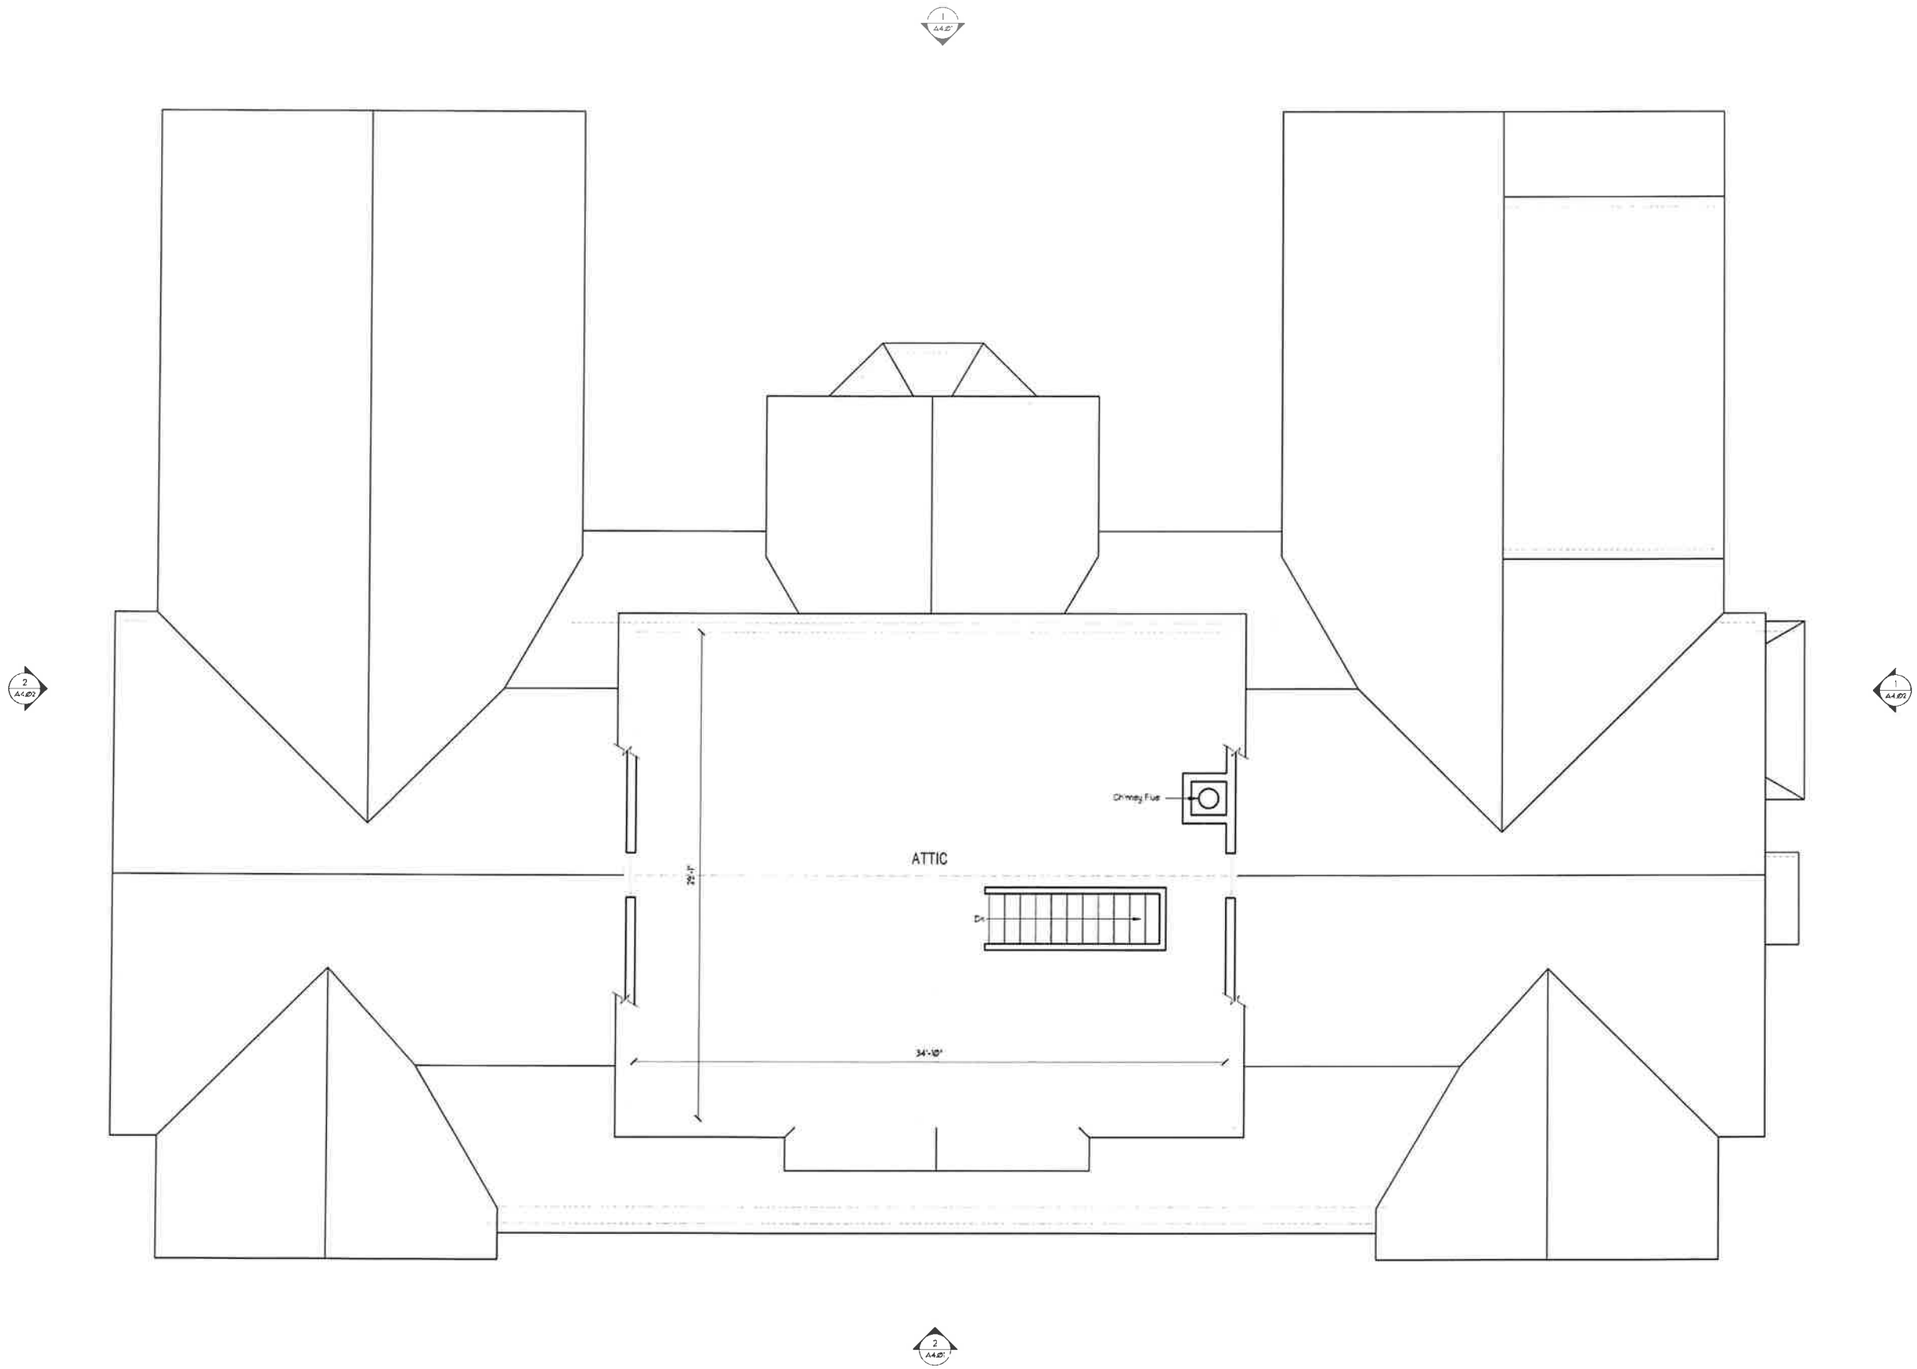

1 Proposed Attic Plan
Scale: ¼" = 1'-0"

LUNA | Design Group
100 Conifer Hill Road, Suite 406
Danvers, MA 01923-3376
781 245 6530 fax 781 245 6508
www.lunadesign.com
Architecture Interiors Planning

Consultant

This D.C. document is and shall remain the property of the Luna Design Group. The use of this document for any purpose other than that authorized by the Luna Design Group is forbidden. Reproduction of this document in whole or in part by any means whatsoever is forbidden without the written permission of the Luna Design Group.

Owner
Howard Squires
128 Topsfield Road
Wenham, Massachusetts 01984

Project
The Residence at
128
Topsfield
Road
Wenham, Massachusetts 01984

Local Plan

No.	Date	Revision/Issue
1	12.24.19	Proposal

Date
DECEMBER 24, 2019
Scale
1/4" = 1'-0"
Job No.
900190__a
File
Proposed

Proposed Attic Plan

A1.03

D:\Luna Design Group\128 Topsfield Road\Proposed.dwg

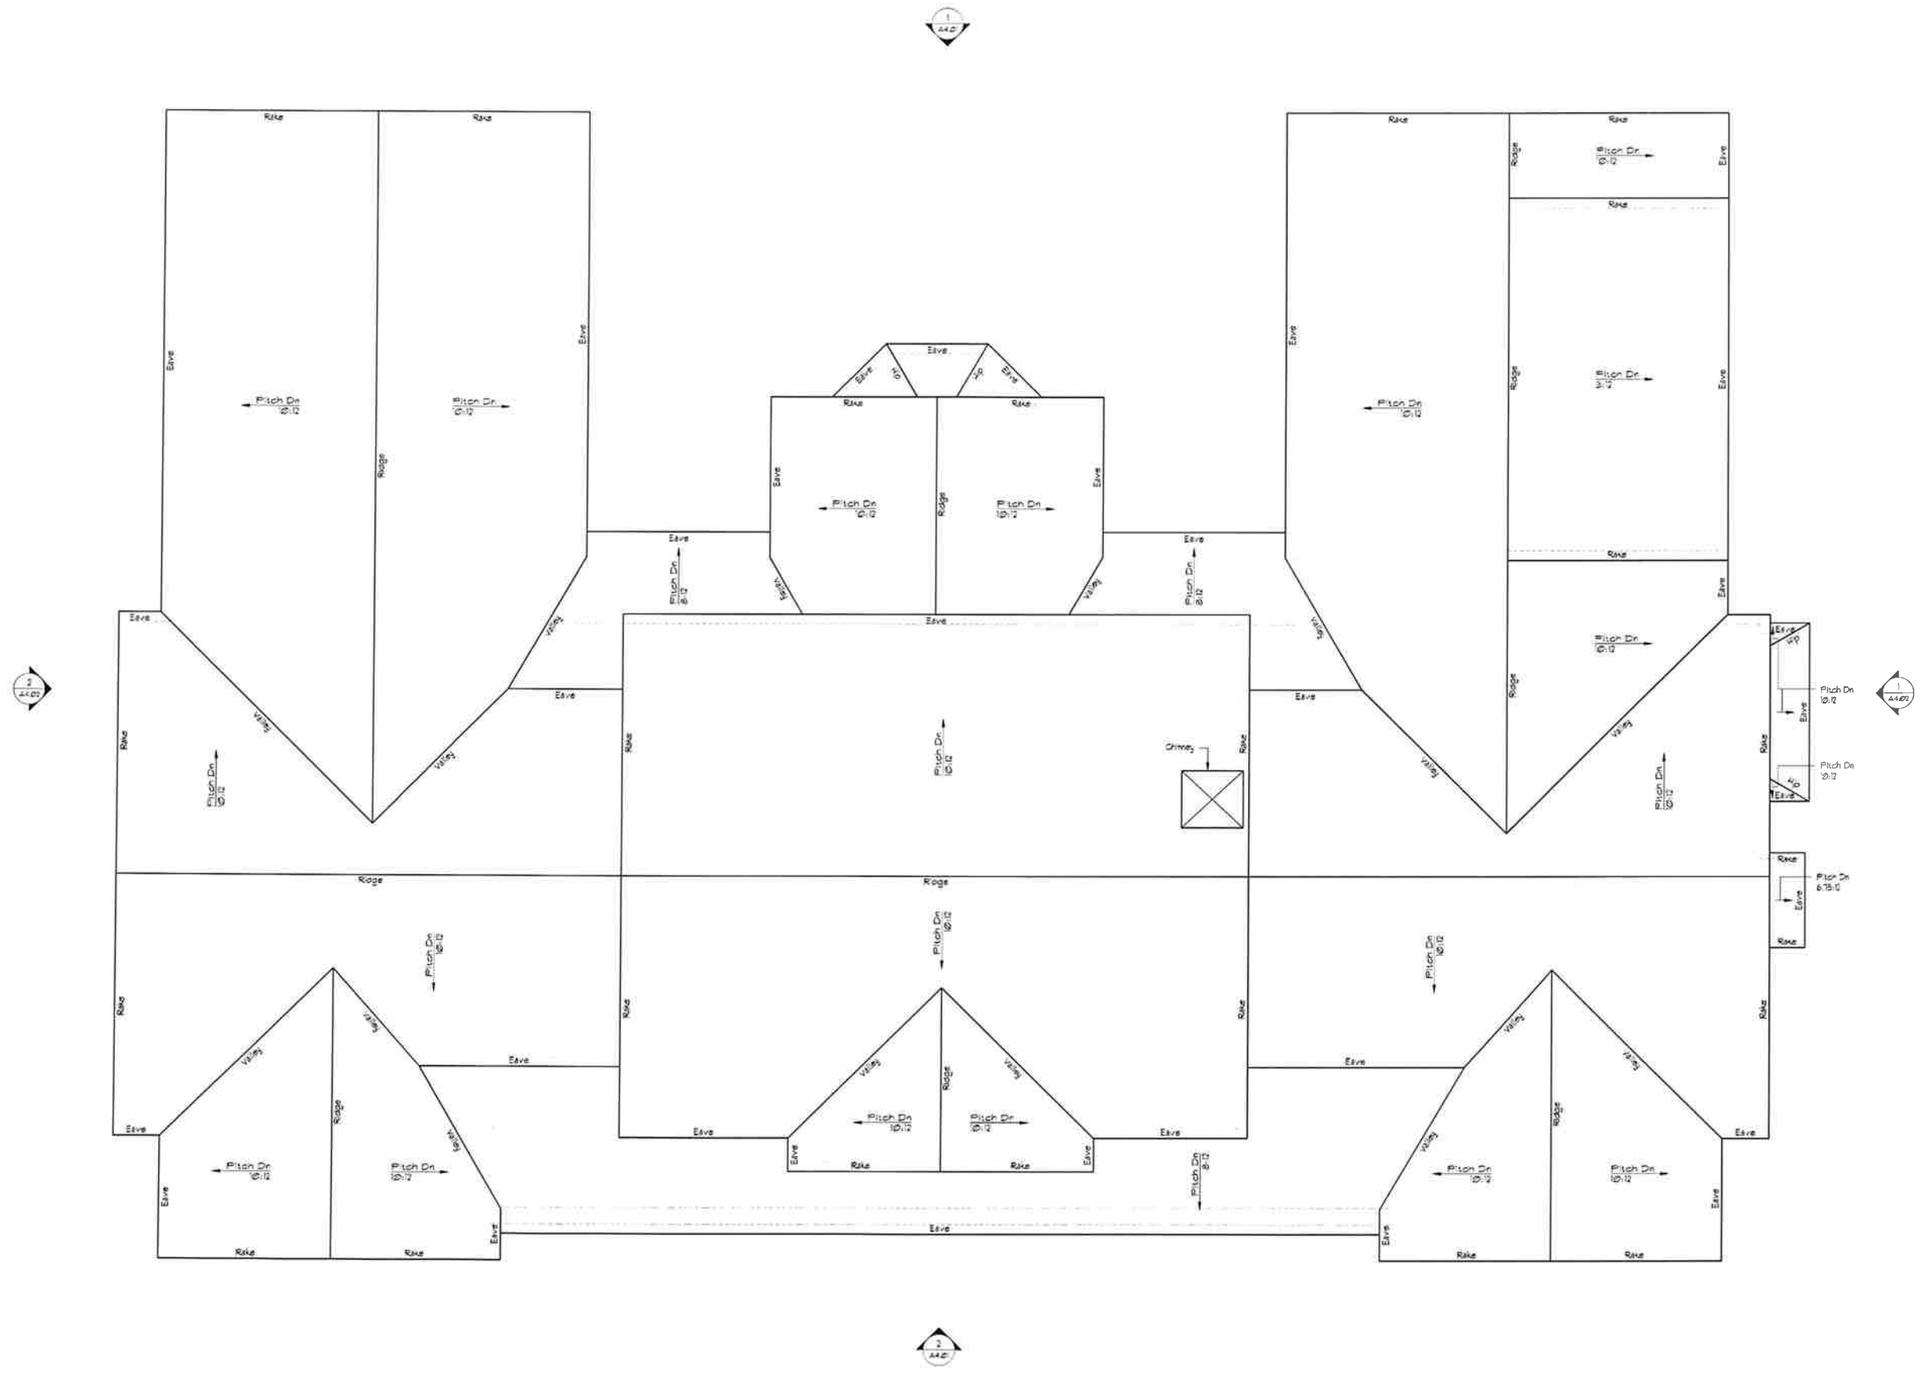

1 Proposed Roof Plan
Scale: 1/4" = 1'-0"

LUNA | Design Group
100 Conifer Hill Road, Suite 406
Danvers, MA 01923-3376
781 245 6530 fax 781 245 6508
www.lunadesign.com
Architecture Interiors Planning

Consultant

Owner:
Howard Squires
128 Topsfield Road
Wenham, Massachusetts 01984

Project:
The Residence at
128
Topsfield
Road
Wenham, Massachusetts 01984

Locus Plan

No.	Date	Revision/Issue
1	12.24.19	Proposal

Date: DECEMBER 24, 2019
Scale: 1/4" = 1'-0"
Job No.: 19LUNA_s
File: Proposed

Proposed Roof Plan

A1.04

D:\Luna Design Group\128 Topsfield Road\Proposed.dwg

1 Proposed North Elevation
Scale: 1/4" = 1'-0"

2 Proposed South Elevation
Scale: 1/4" = 1'-0"

LUNA | Design Group
100 Conifer Hill Road, Suite 406
Danvers, MA 01923-3376
781.245.6530 fax 781.245.6508
www.lunadesign.com
Architecture Interiors Planning

Consultant

These CAD documents are instruments of service intended for the specific use and purpose for which they were prepared. They are not to be used in any other way without the written permission of Luna Design Group Inc. and any unauthorized use will be at the user's sole risk and without liability to Luna Design Group Inc.

Owner
Howard Squires
128 Topsfield Road
Wenham, Massachusetts 01984

Project
The Residence at
128
Topsfield
Road
Wenham, Massachusetts 01984

Locus Plan

No.	Date	Revision/Issue
1	12.24.19	Proposed

Date
DECEMBER 24, 2019
Scale
1/4" = 1'-0"
Job No.
SQUIRE_a
File
Proposed

Proposed North & South Elevations

A4.01

O:\Luna Design Group\128 Topsfield Road\Proposed dwg

1 Proposed East Elevation
Scale: 1/4" = 1'-0"

2 Proposed West Elevation
Scale: 1/4" = 1'-0"

LUNA | Design Group
100 Conifer Hill Road, Suite 406
Danvers, MA 01923-3376
781.245.6530 fax 781.245.6508
www.lunadesign.com
Architecture Interiors Planning

Consultant

Owner
Howard Squires
128 Topsfield Road
Wenham, Massachusetts 01984

Project
The Residence at
128
Topsfield
Road
Wenham, Massachusetts 01984

Locus Plan

No.	Date	Revision/Issue
1	12.24.19	Planned

Date
DECEMBER 24, 2019
Scale
1/4" = 1'-0"
Job No.
SQUIRE_1
File
Proposed

Proposed East & West Elevations

A4.02

D:\Luna Design Group\128 Topsfield Road\Proposed.dwg